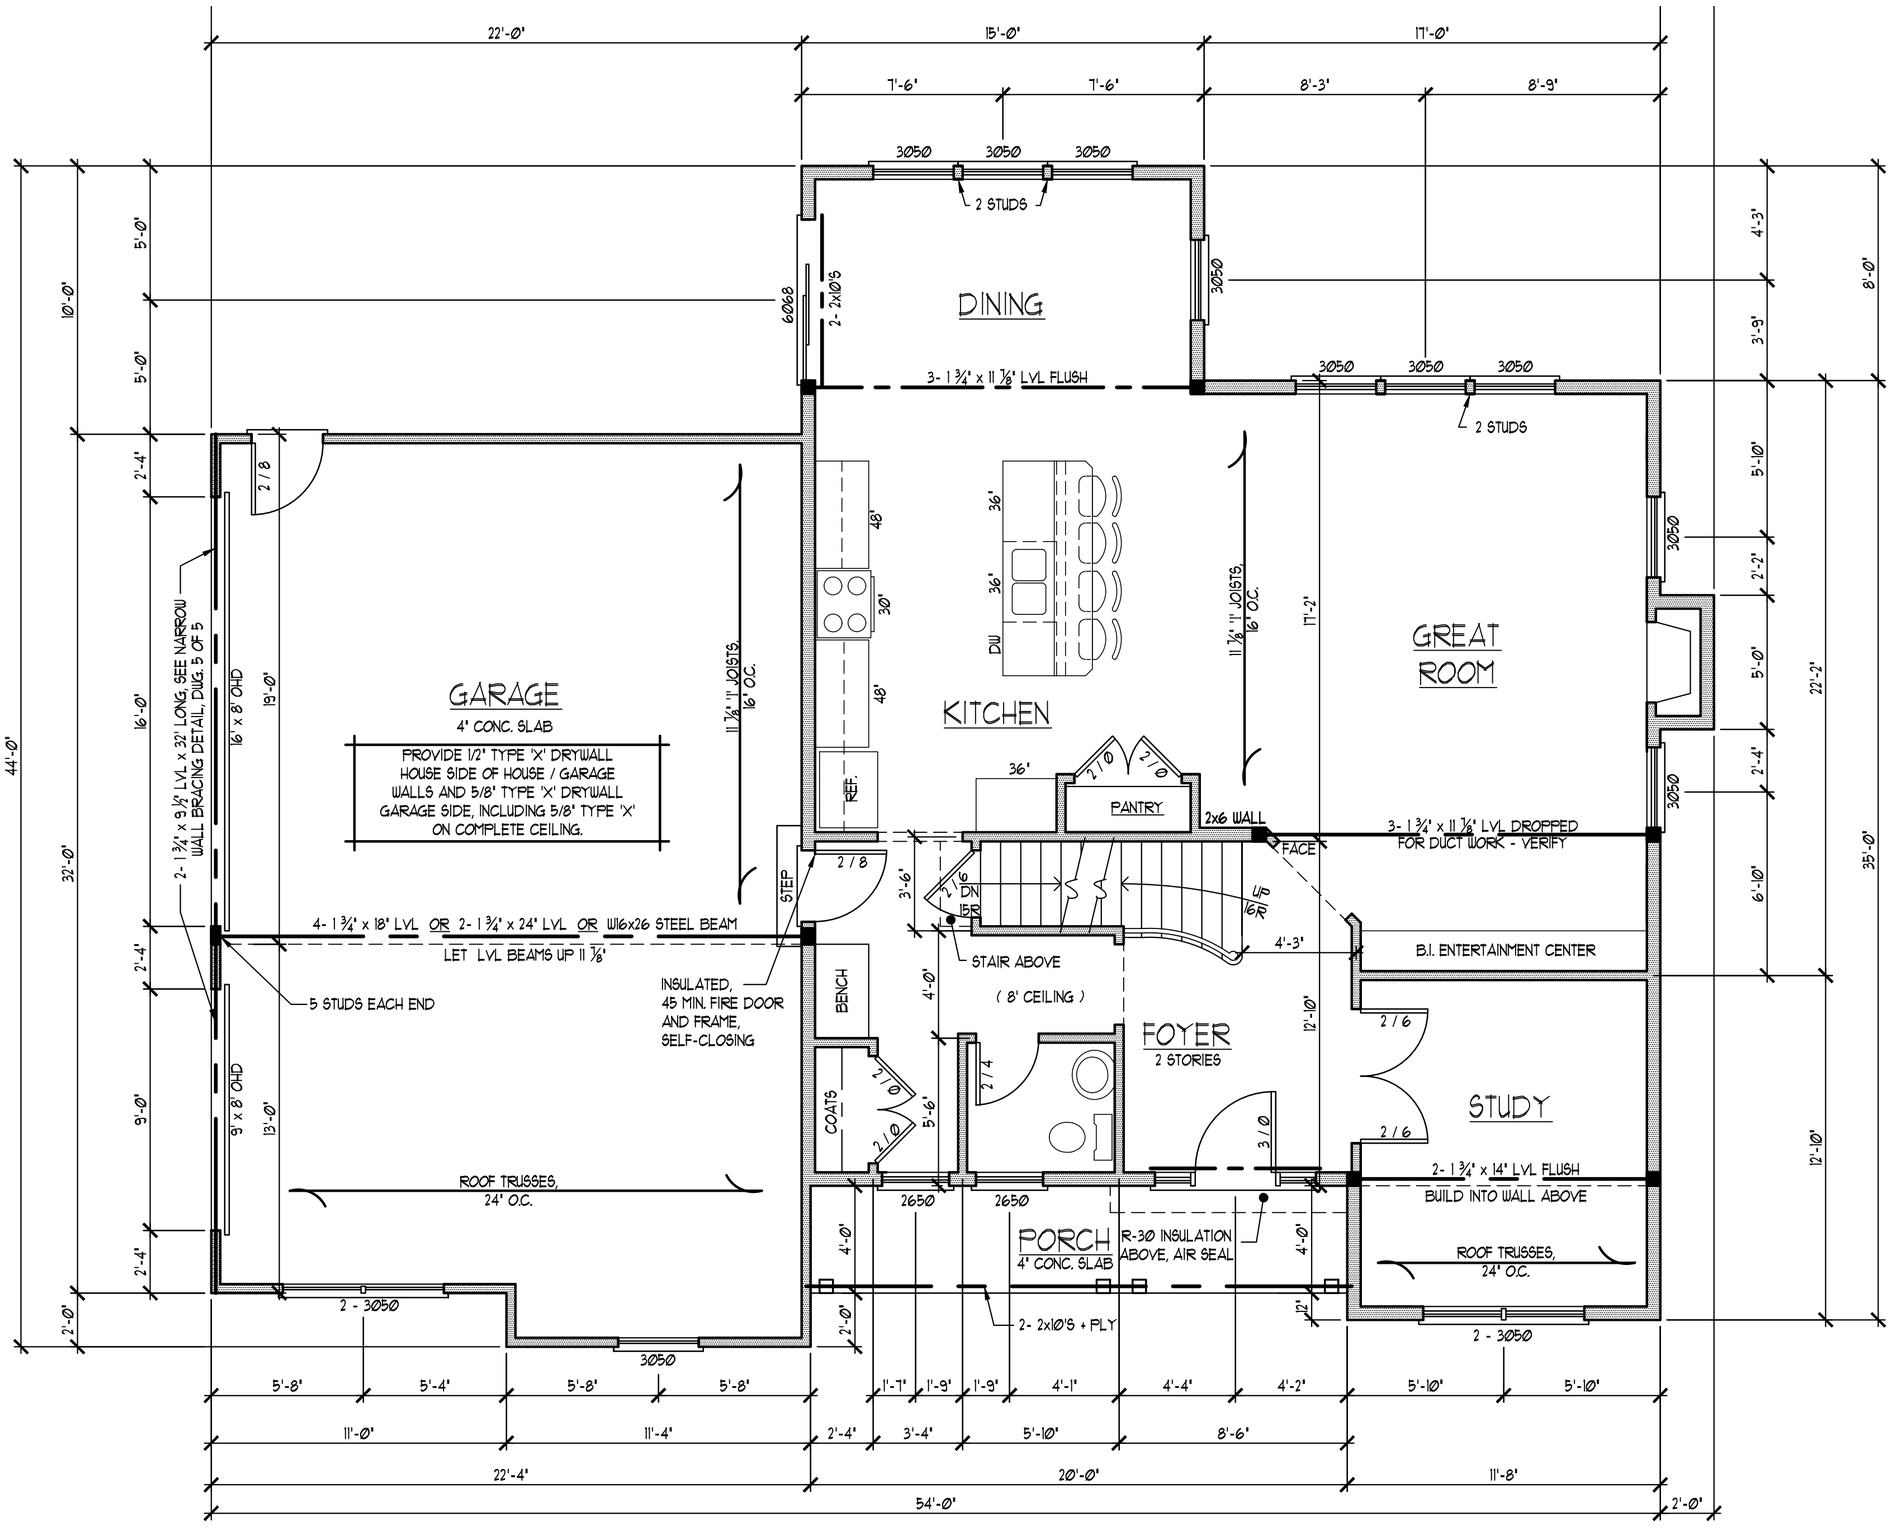

DINING
KITCHEN
GREAT ROOM
GARAGE
4" CONC. SLAB
PROVIDE 1/2" TYPE 'X' DRYWALL HOUSE SIDE OF HOUSE / GARAGE WALLS AND 5/8" TYPE 'X' DRYWALL GARAGE SIDE, INCLUDING 5/8" TYPE 'X' ON COMPLETE CEILING.
PANTRY
FOYER
2 STORIES
STUDY
PORCH
4" CONC. SLAB
B.I. ENTERTAINMENT CENTER
2x6 WALL
FACE
STAIR ABOVE
(8' CEILING)
BENCH
COATS
STEP
REF.
DW
2 STUDS
3- 1 3/4" x 11 7/8" LVL FLUSH
3- 1 3/4" x 11 7/8" LVL DROPPED FOR DUCT WORK - VERIFY
4- 1 3/4" x 18" LVL OR 2- 1 3/4" x 24" LVL OR W16x26 STEEL BEAM
LET LVL BEAMS UP 11 7/8"
5 STUDS EACH END
INSULATED, 45 MIN. FIRE DOOR AND FRAME, SELF-CLOSING
2- 1 3/4" x 9 1/2" LVL x 32' LONG, SEE NARROW WALL BRACING DETAIL, DWG. 5 OF 5
16' x 8' OHD
9' x 8' OHD
ROOF TRUSSES, 24" O.C.
2- 1 3/4" x 14" LVL FLUSH
BUILD INTO WALL ABOVE
R-30 INSULATION ABOVE, AIR SEAL
2- 2x10'S + PLY
11 7/8" 'I' JOISTS, 16" O.C.
2- 2x10'S
6068
2 - 3050
22'-0"
15'-0"
17'-0"
7'-6"
8'-3"
8'-9"
44'-0"
32'-0"
35'-0"
22'-2"
12'-10"
54'-0"
20'-0"
11'-8"